NO.	DATE:	REVISIONS:	BY:
1	12/18/2018:	ADDED APPLICANT TO TITLE BLOCK	RBP

MAP OF PROPERTY, LOCATION PLAN AND KEY MAP

PRELIMINARY PLAT
LEWIS ROAD PLANNED RESIDENTIAL
DEVELOPMENT (PRD)
SITUATED AT
EAST QUOGUE
TOWN OF SOUTHAMPTON, SUFFOLK COUNTY, NEW YORK

NELSON & POPE
ENGINEERS & SURVEYORS
575 WALT WHITMAN ROAD, MELVILLE, N.Y. 11747
PHONE (631) 427-5660 FAX (631) 427-5620
WWW.NELSONPOPE.COM

PROJECT NO.: 05105
DRAWN BY: GEO
CHECKED BY: RBP
DATE: OCTOBER 2018
SCALE: AS NOTED
FILE NO.: -
CADD: 05105 FBP.DWG
DRAWING NO.: C-101
SHEET NO.: 1 OF 13

P.E. SEAL AND SIGNATURE

APPLICANT:
DEV QUOGUE LLC
1400 N. 7TH STREET
SCOTTSDALE AZ. 85260

RECEIVED
MAY 17 2019
Central Pine Barrens
Joint Planning & Policy Commission
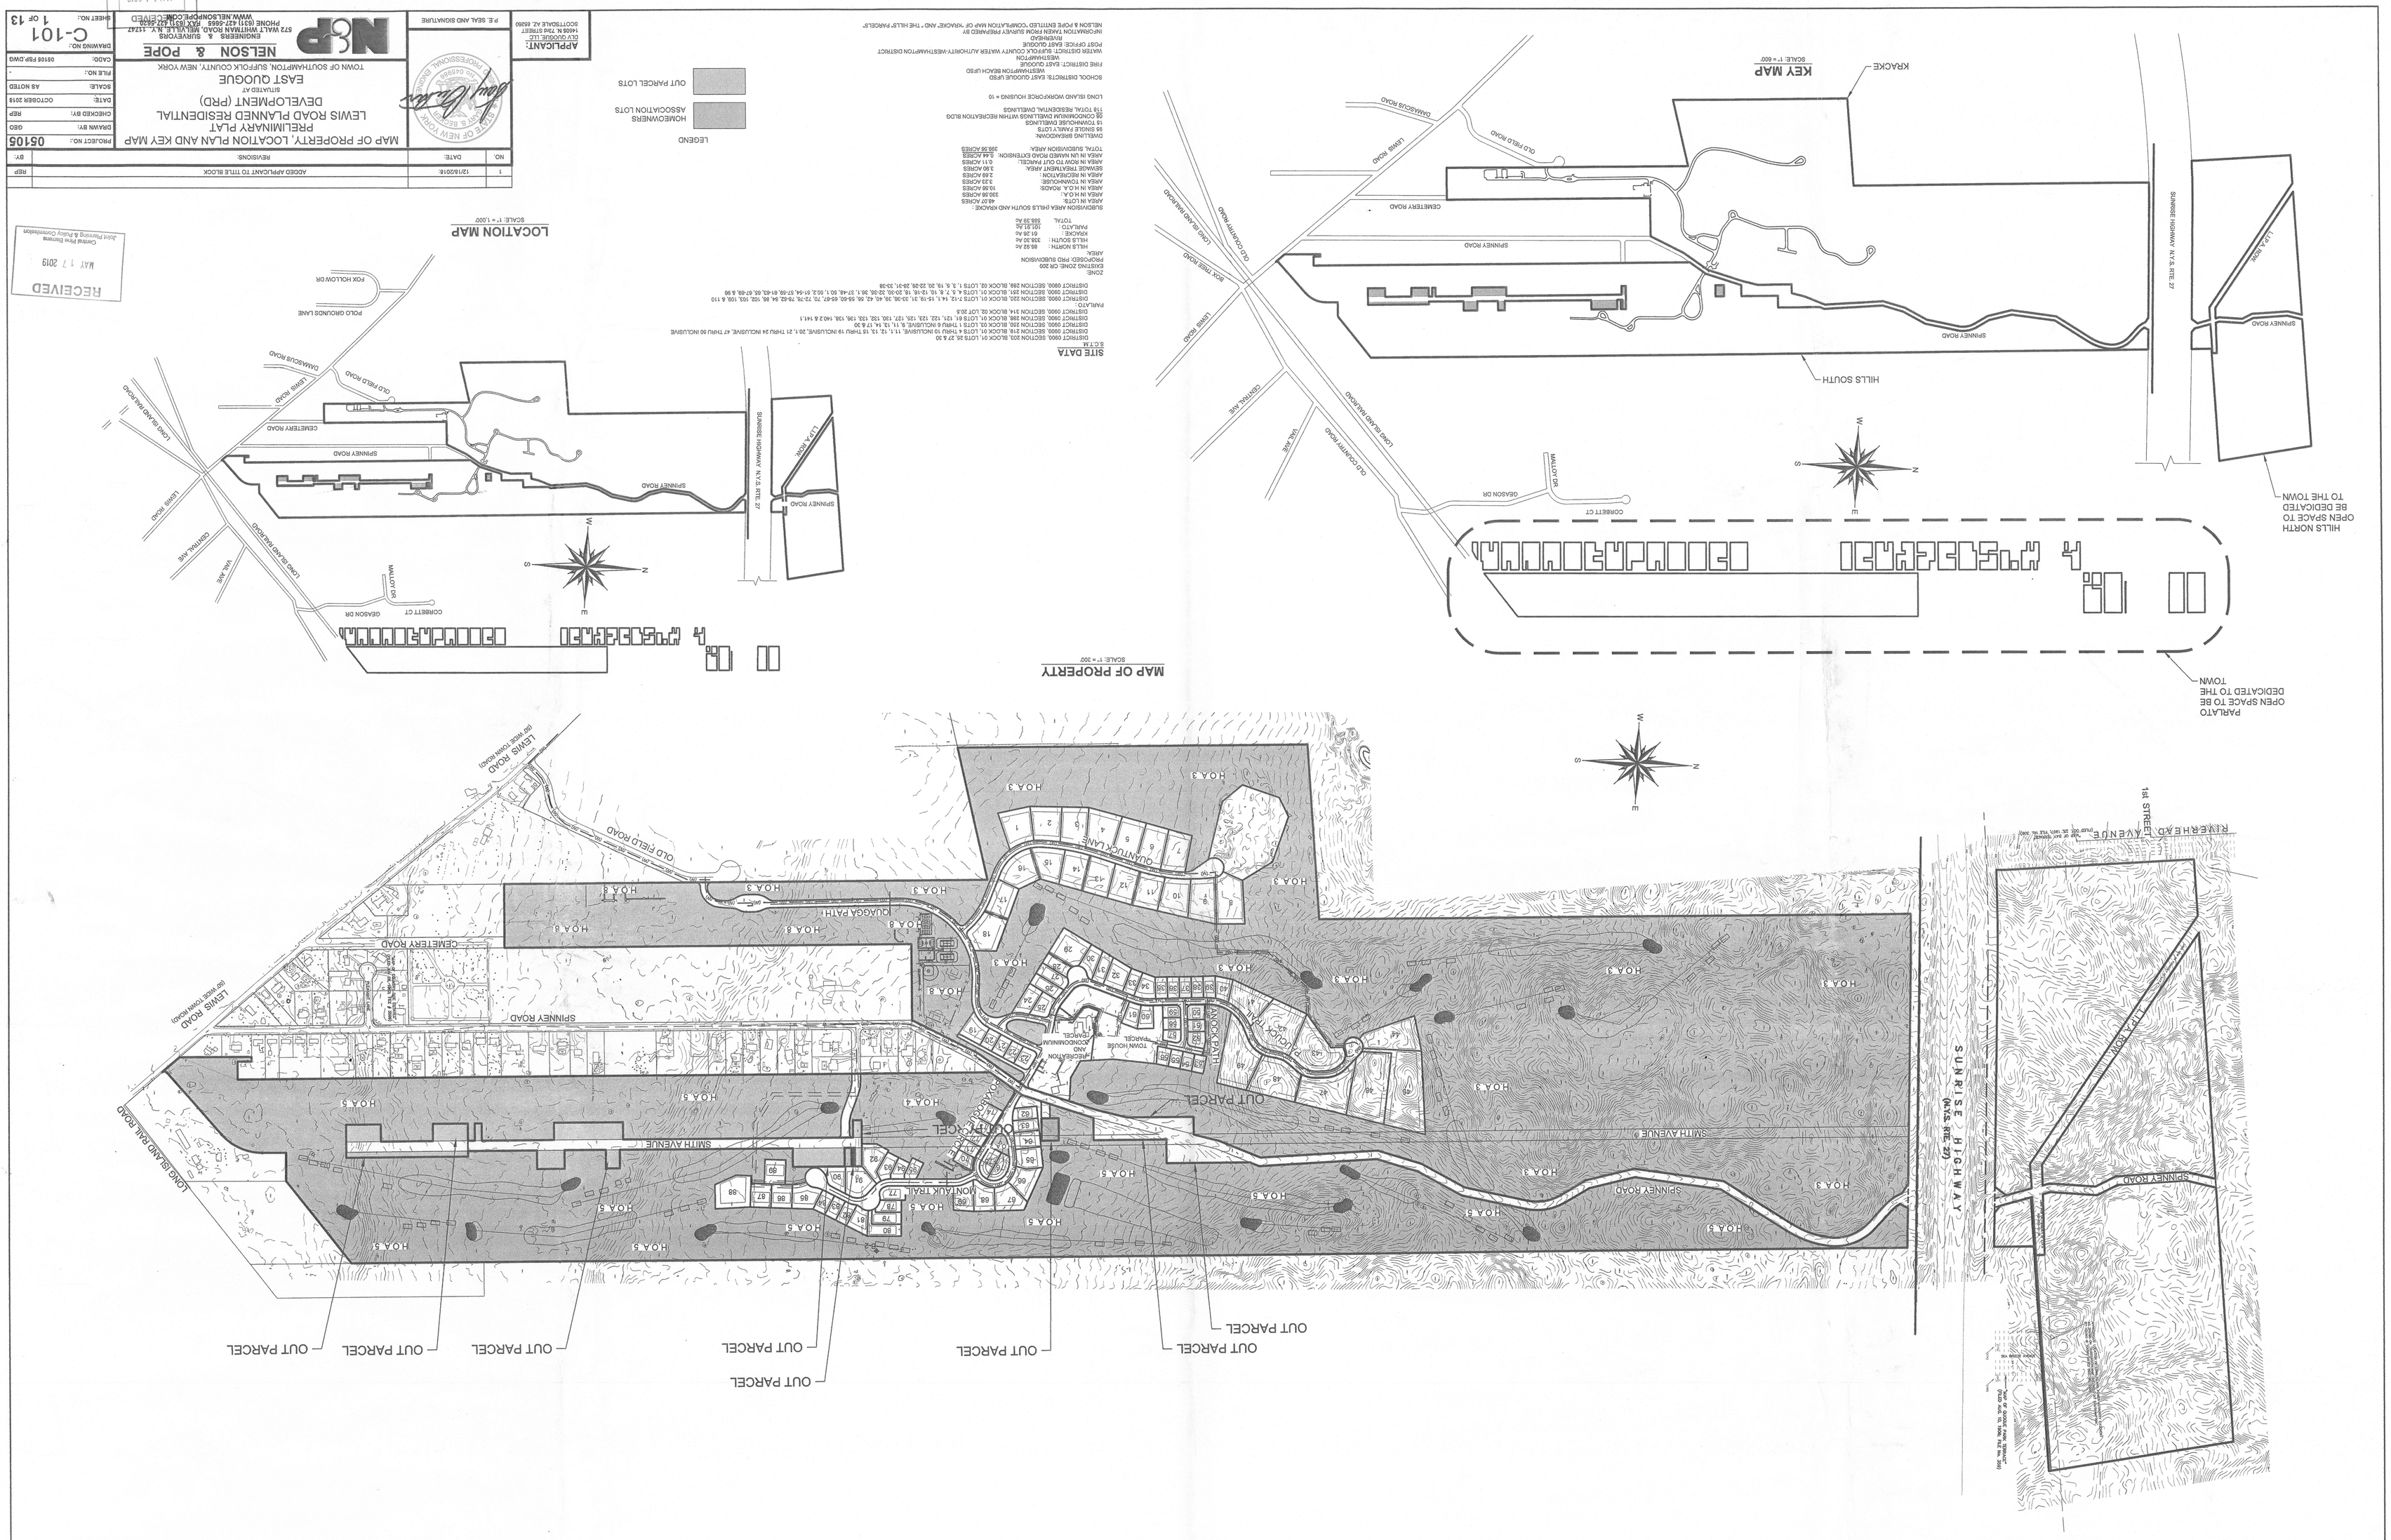
JAN 14 2019